



SEAL	SEAL
------	------





FUSS & O'NEILL
115 BROAD STREET
BOSTON, MA 02110
617.282.4675
www.fundo.com

SCCOG
ROUTE 32 ALTERNATIVE A
ROUTE 32 CORRIDOR STUDY
NEW LONDON CONNECTICUT

CON-02

File: J:\WORK\2021\0842\10\Civil\PlanCAD File\Design_Route 32_Alt 1-AUT WORKING.dwg Layout: 3 Printed: 2023-01-12 5:34 PM Saved: 2023-01-12 5:34 PM User: koshka
PC3: AUTOCAD PDF (GENERAL DOCUMENTATION) PC3: STBCTE: PO STB
LAYER STATE:
DIS VIEW:

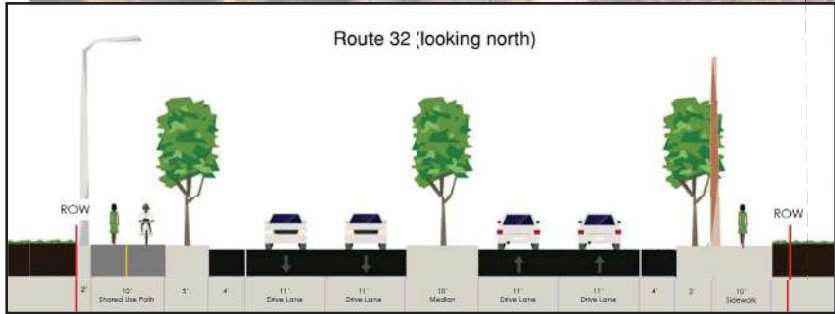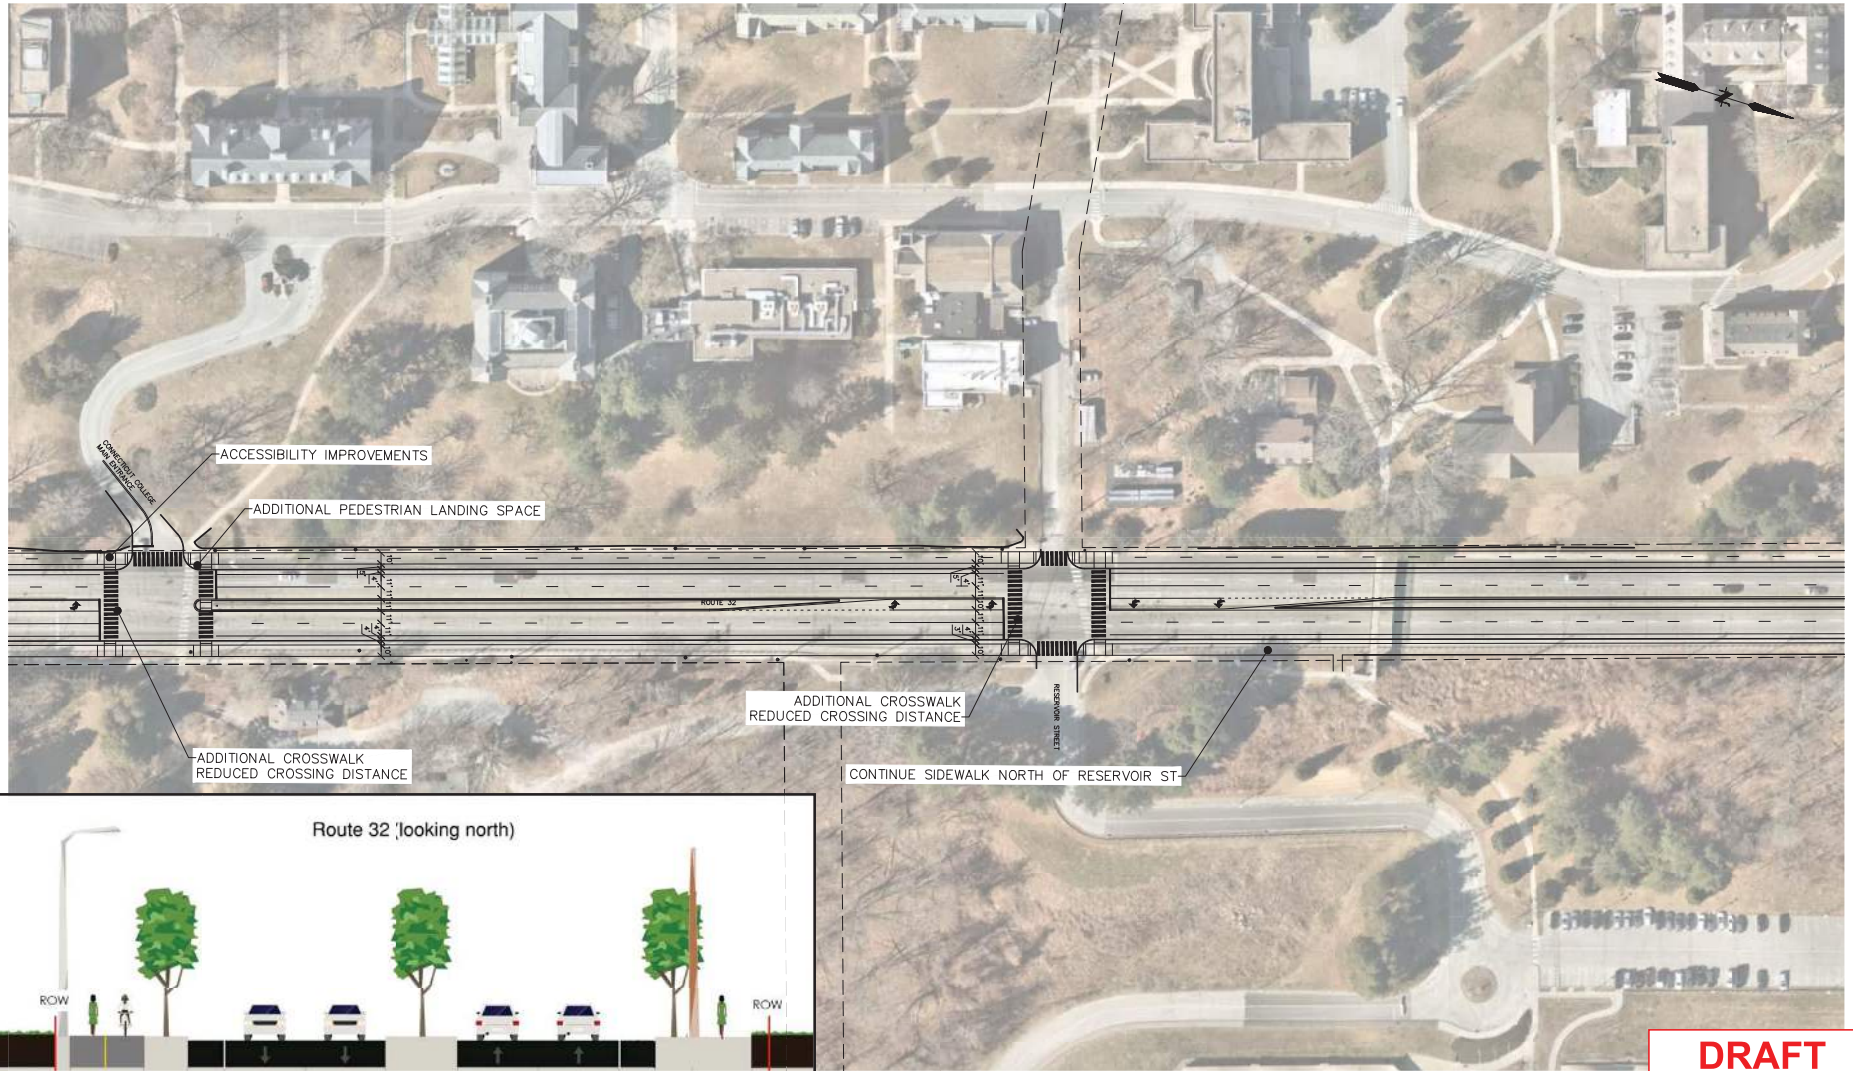

DRAFT

No.	DATE	DESCRIPTION	DESIGNER	REVIEWER

SEAL	SEAL

SCALE:	HORIZ.: 1" = 80'
VERT.:	
DATUM:	HORIZ.:
VERT.:	
	1 25 0 50
GRAPHIC SCALE	

**FUSS & O'NEILL**
115 BROAD STREET
BOSTON, MA 02110
617-352-4675
www.fossandoneill.com

SCCOG
ROUTE 32 ALTERNATIVE A
ROUTE 32 CORRIDOR STUDY
NEW LONDON
CONNECTICUT

PROJ. No.: 20210942.A10
DATE:
CON-01



No.	DATE	DESCRIPTION	DESIGNER	REVIEWER

SEAL

SCALE:	HORZ.: 1" = 50'
	VERT.:
DATUM:	HORZ.:
	VERT.:
GRAPHIC SCALE	




SCCOG
ROUTE 32 ALTERNATIVE 1
MULTI-LINE PROJECT DESCRIPTION OR ADDRESS
NEW LONDON CONNECTICUT

FIG.4



SEAL	SEAL
------	------

SCALE:	
HORIZ.:	1" = 50'
VERT.:	
DATUM:	
HORIZ.:	
VERT.:	
	
GRAPHIC SCALE	

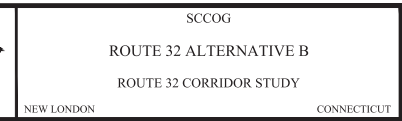

CON-02



No.	DATE	DESCRIPTION	DESIGNER	REVIEWER

SEAL

SCALE:

HORZ.: 1" = 50'

VERT.:

DATUM:

HORZ.:

VERT.:

1 25 0 50

GRAPHIC SCALE



CONNECTICUT

SCCOG
ROUTE 32 ALTERNATIVE B
ROUTE 32 CORRIDOR STUDY

CON-03



No.	DATE	DESCRIPTION	DESIGNER	REVIEWER

SEAL

1 25 0 50

GRAPHIC SCALE



NEW LONDON

ROUTE 32 CORRIDOR STUDY

CONNECTICUT

--	--

CON-04

